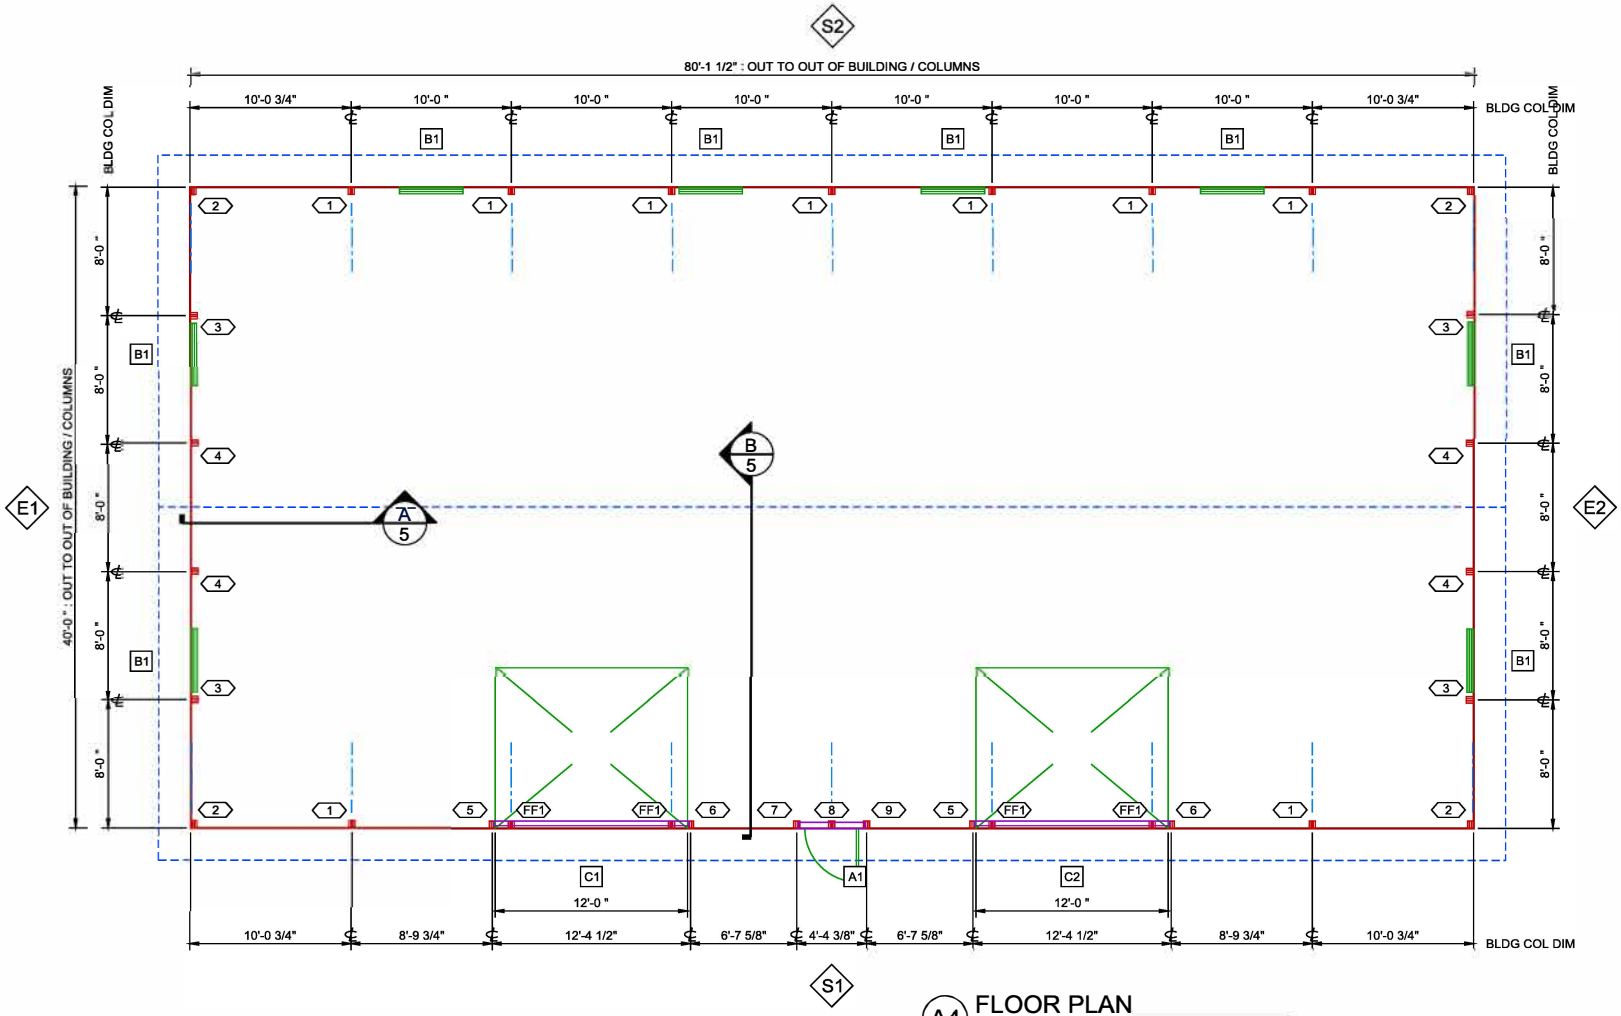

A4 FLOOR PLAN

COLUMN SCHEDULE

COLUMN					FOOTING				ANCHOR		
ID	PART	SHAPE	LENGTH	BASE	SIZE	TYPE	YDS/BGS	DET	TYPE	BRS/BLTS	DET
1	C003	FS666	12-11-06	-	-	-	-	FF223	(2) PHD2A	-	FF244
2	695224	FE666	14-00-00	-	-	-	-	FF221	(1) PHD2A	-	FF244
3	C004	FE666	16-00-00	-	-	-	-	FF223	(2) PHD2A	-	FF244
4	C005	FE666	18-00-00	-	-	-	-	FF223	(2) PHD2A	-	FF244
5	C006	FS66J6	14-00-00	-	-	-	-	FF221	(1) PHD2A	-	FF244
6	C007	J6FS66	14-00-00	-	-	-	-	FF221	(1) PHD2A	-	FF244
7	C008	FS66J6	14-00-00	-	-	-	-	FF221	(1) PHD2A	-	FF244
8	C009	FS666	6-00-00	88.375	-	HEADER	-	-	(2) PHD2A	-	FO354
9	C010	J6FS66	14-00-00	-	-	-	-	FF221	(1) PHD2A	-	FF244
FF1	FLDFAB	FS666	2-00-00	133.375	-	HEADER	-	-	(2) PHD2A	-	FO354

OPENING SCHEDULE

ID	MODEL	COLOR	NOMINAL	ROUGH	FRAME DET	FINISH DET
A1	WLK DOOR 5100 SOLID	CLAY	36x80	40.3125x81.125	KC441,KC430	102035
B1	WINDOW VINYL SLIDER THERMAL PANE	CLAY	48x24	47.5x23.75	KB431,KC424	102455
C1	9202 PREMIUM FLUSH INSULATED	C SANDTONE	144x120	144x120	?	101675
C2	9202 PREMIUM FLUSH INSULATED	C SANDTONE	144x120	144x120	?	101675

LESTER BUILDINGS

DEALER INFO.	CUSTOMER INFO.	BUILDING DESCRIPTION	Customer Approval	Bldg Direction
Brad Hovden		40'-0" x 80'-1" x 12'-0" Uni-Frame Not Embedded QP011818	(Initials) DATE:	(Mark North)

PROJ: 048A-13591-20-02
PROPOSAL DRAWINGS ONLY
Not Intended for Construction Purposes

The information presented in this drawing is based on a preliminary design using the input provided. The final design is subject to Lester Engineering review.

* NOT TO SCALE *