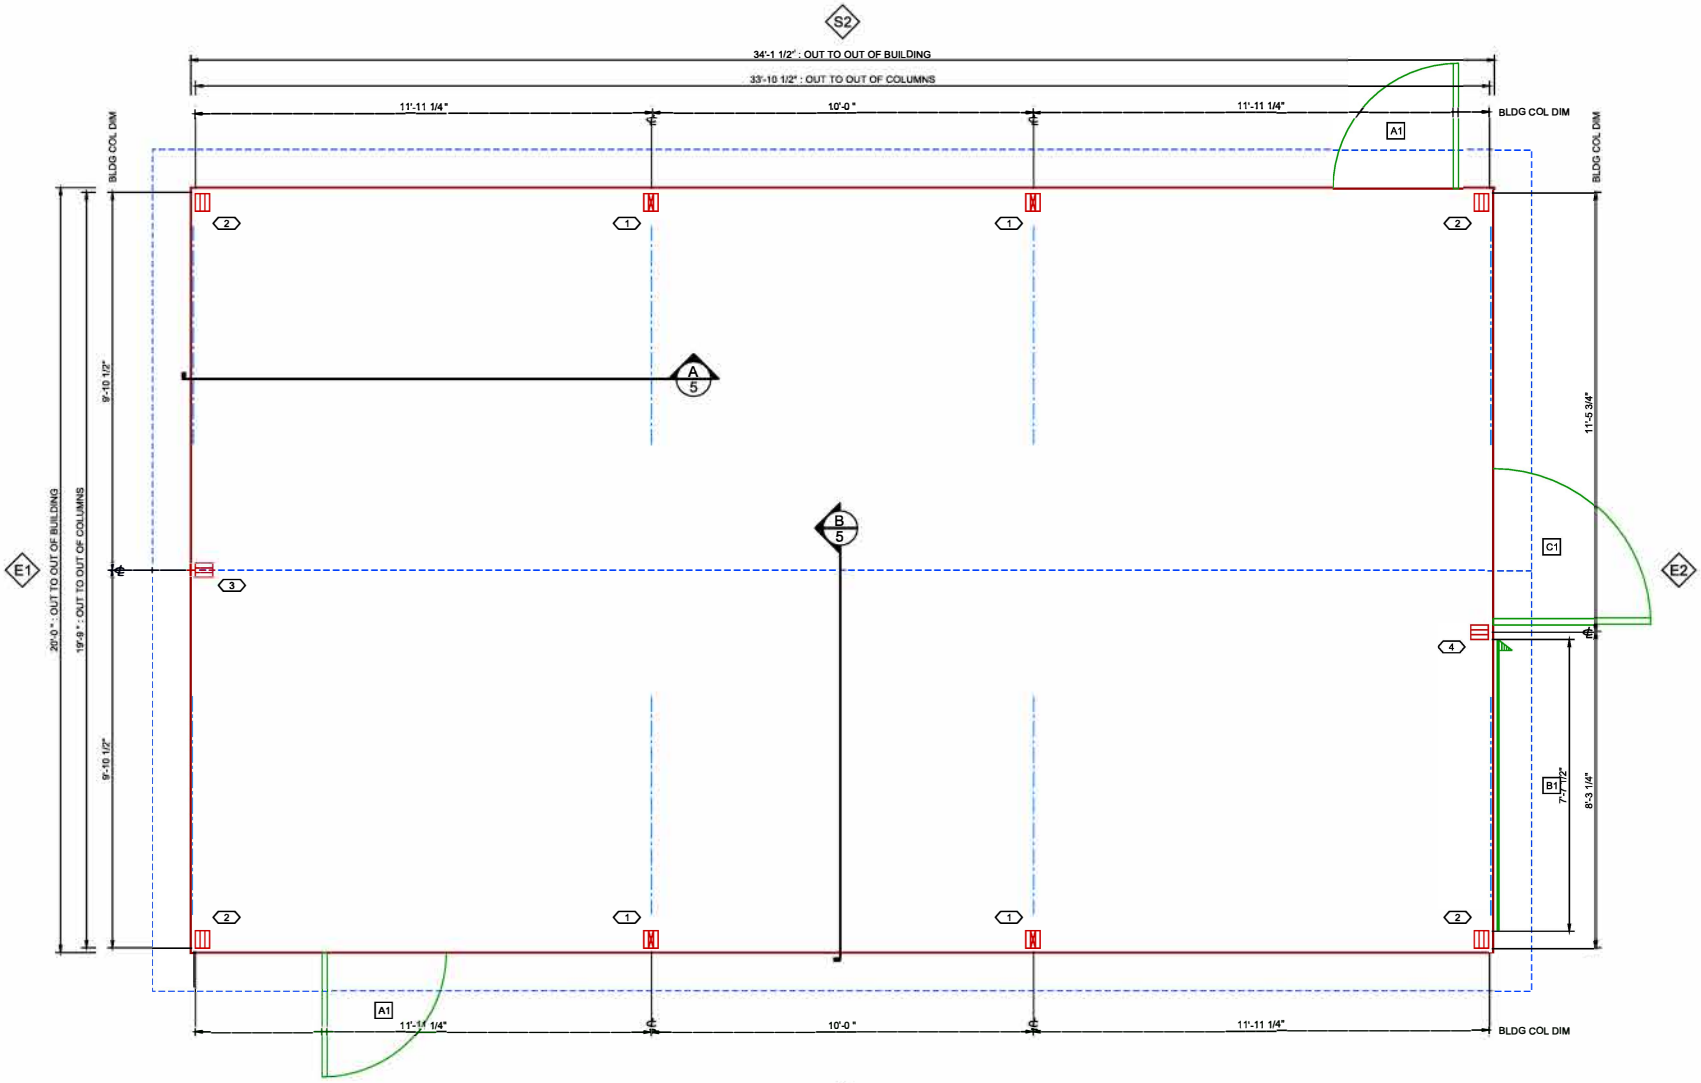

A4 FLOOR PLAN

COLUMN SCHEDULE

COLUMN					FOOTING				ANCHOR		
ID	PART	SHAPE	LENGTH	BASE	SIZE	TYPE	YDS/BGS	DET	TYPE	BRS/BLTS	DET
1	C003	FE666	11-02-01	-	-	-	-	FF223	(2) PHD2A	-	FF244
2	695222	FE666	12-00-00	-	-	-	-	FF221	(1) PHD2A	-	FF244
3	695228	FE666	18-00-00	-	-	-	-	FF223	(2) PHD2A	-	FF244
4	695228	FE666	18-00-00	-	-	-	-	FF221	(1) PHD2A	-	FF244

OPENING SCHEDULE

ID	MODEL	COLOR	NOMINAL	ROUGH	FRAME DET	FINISH DET
A1	WLK DOOR R-51 SOLID	B WHT	36x80	39.0625x81.4375	KC442,KC430	102035
B1	COLT	S BLU	96x108	91.5x108	101901	101945
C1	LESTER BALE DOOR	S BLU	49.125x43.75	49.125x43.75	KB432,KC425	102385

LESTER BUILDINGS

DEALER INFO.	CUSTOMER INFO.	BUILDING DESCRIPTION	Customer Approval	Bldg Direction	PROJ: P39A-15251-02-02
Santos Custom Builders		20'-0" x 34'-1" x 10'-0" Uni-Frame Not Embedded QP011818	(Initials) DATE:	(Mark North)	PROPOSAL DRAWINGS ONLY Not Intended for Construction Purposes The information presented in this drawing is based on a preliminary design using the input provided. The final design is subject to Lester Engineering review. * NOT TO SCALE *