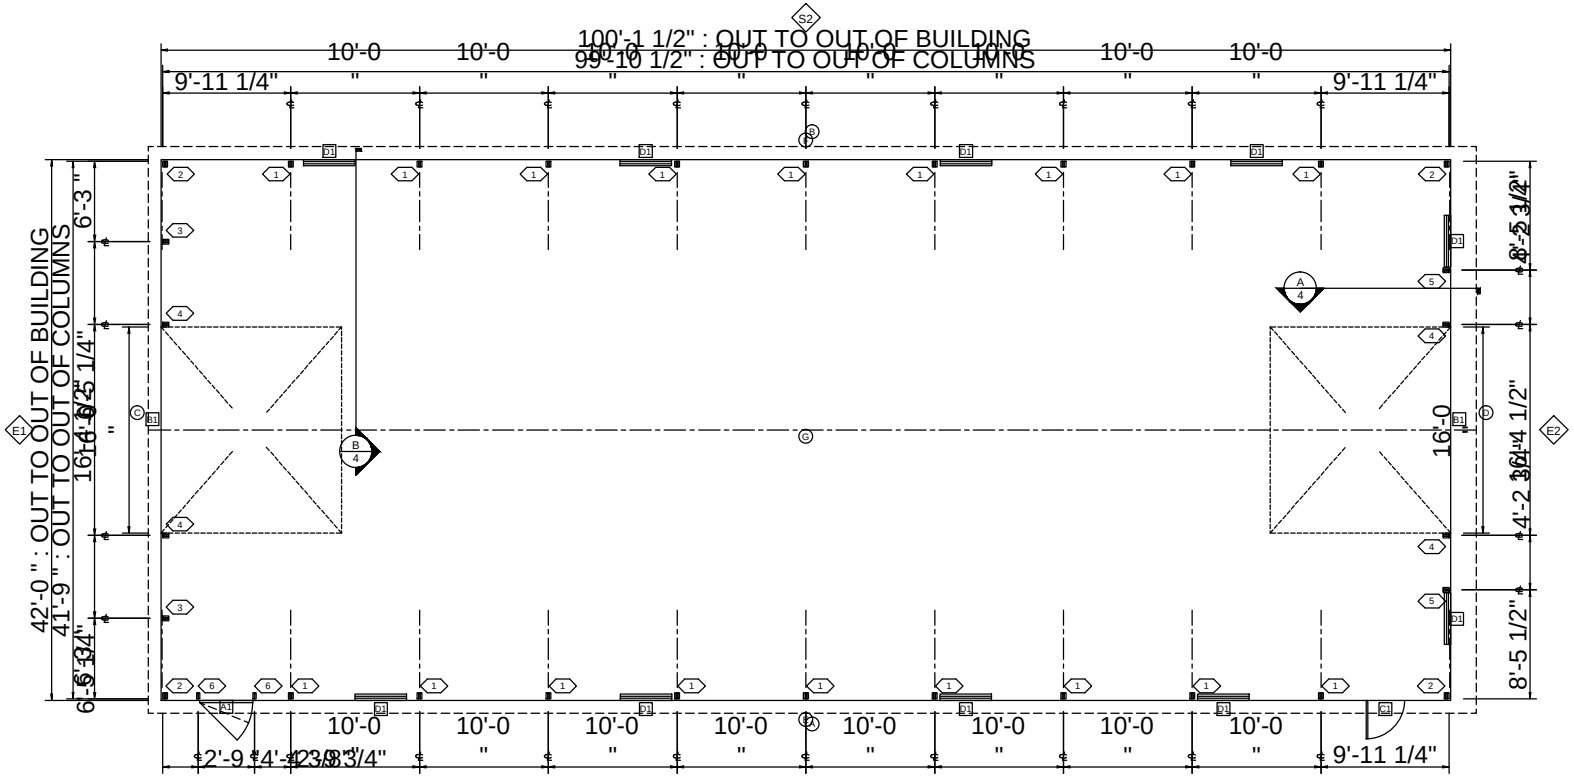

OPENING SCHEDULE

ID	MODEL	COLOR	NOMINAL	ROUGH	FRAME	FINISH
A1	LESTER SPLIT DUTCH DOOR	NA	48x88	49.375x87.375		
B1	14' HIGH OVERHEAD DOOR OPENI		192x168	192x168	NA	LK424
C1	WALK DOOR - FURNISHED BY OTH		36x80	36x80	NA	LK424
D1	WINDOW - FURNISHED BY OTHERS		48x36	48x36	NA	LK424

Floor Plan

S1

COLUMN SCHEDULE

ID	PART	SHAPE	LENGTH	BASE	FOOTING	TYPE	YARDS/BAGS	NOTES
1	C003	FS666	16'-0"					FF223
2	695226	FE666	16'-0"					FF221
3	695230	FE666	20'-0"					FF223
4	695232	FE666	22'-0"					FF223
5	695230	FE666	20'-0"					FF223
6	C004	FS66	8'-0"					FF223

LESTER BUILDINGS

DEALER INFO.
Haug Steel Construction Inc.
PO Box 726
Crooks, SD 57020

CUSTOMER INFO.
Renae Randall
46789 270th St.
Tea, SD 57064

BUILDING DESCRIPTION
42'-0"x100'-1"x15'-0"
U2A
QP022312

Customer Approval
(Initials)
DATE: 3/7/2012

PROJ: 440A-11289-01-02

PROPOSAL DRAWINGS ONLY
Not Intended for Construction Purposes
* Not To Scale *