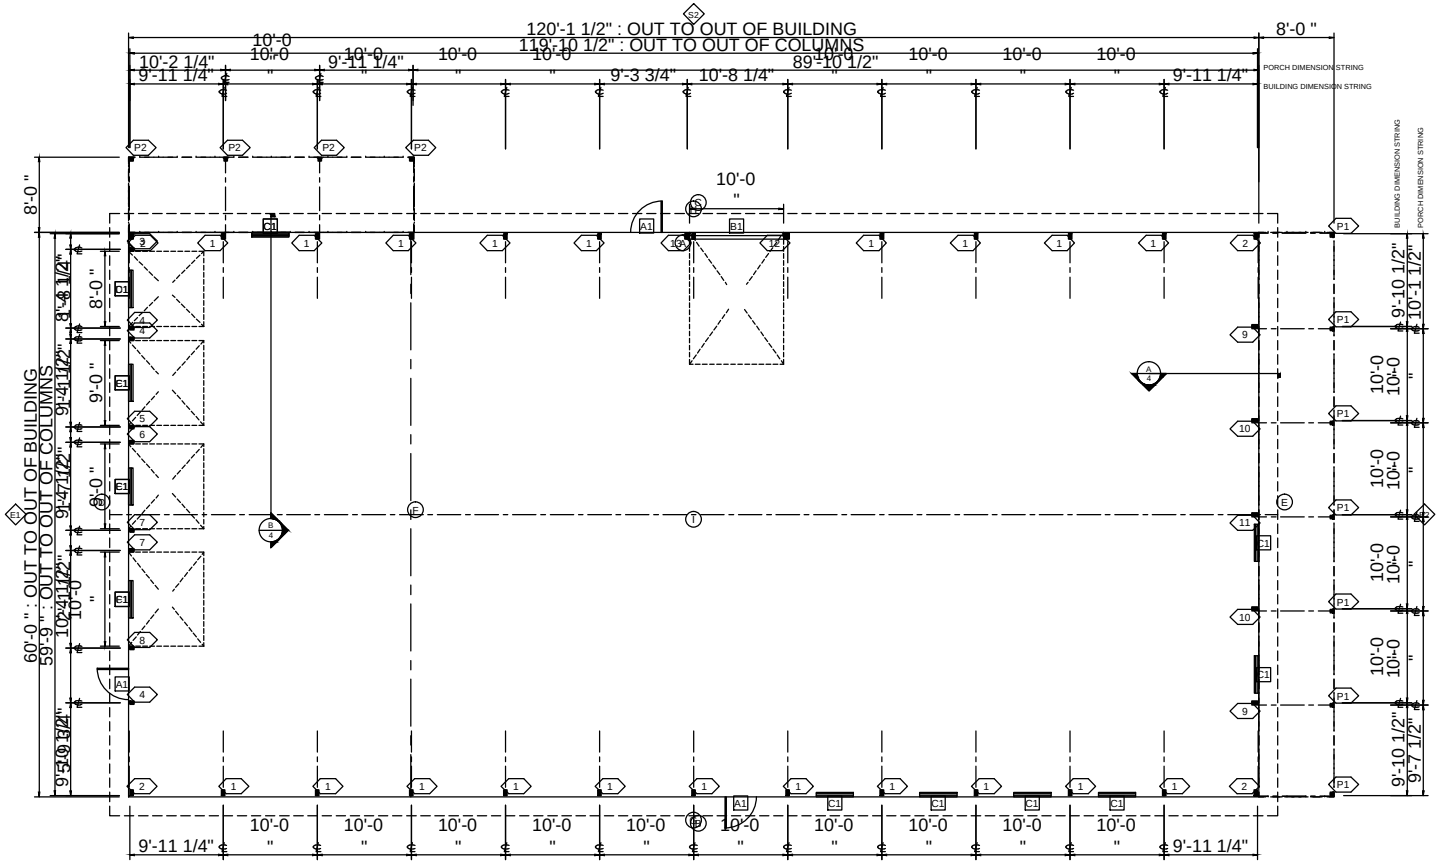

OPENING SCHEDULE

ID	MODEL	COLOR	NOMINAL	ROUGH	FRAME	FINISH
D1	8' HIGH OVERHEAD DOOR OPENIN		96x96		NA	LK424
E1	8' HIGH OVERHEAD DOOR OPENIN		108x96		NA	LK424
F1	8' HIGH OVERHEAD DOOR OPENIN		120x96		NA	LK424
A1	WLK DOOR 5100 22X36 LITE		36x80	40x81	KC442,KC430	KC471,KC470
B1	14' HIGH OVERHEAD DOOR OPENI		120x168		NA	LK424
C1	WINDOW VINYL SLIDER THERMAL	Clay	48x36	47.5x35.75	KB432,KC425	KB451

COLUMN SCHEDULE

ID	PART	SHAPE	LENGTH	BASE	FOOTING	TYPE	YARDS/BAGS	NOTES
1	C003	FS888	20'-0"					FF223
2	681646	FE888	20'-0"					FF221
3	695230	FE666	20'-0"					FF223
4	695234	FE666	24'-0"					FF223
5	695238	FE666	28'-0"					FF223
6	C004	FE666	30'-0"					FF223
7	C005	FE666	32'-0"					FF223
8	695236	FE666	26'-0"					FF223
9	681648	FE888	24'-0"					FF223
10	681650	FE888	28'-0"					FF223
11	C006	FE888	32'-0"					FF223
12	C007	FS888P8J8	20'-0"					FF223
13	C008	J88FS888	20'-0"					FF223
P1	681804	I6FS444	14'-0"	-52	4 x 17	PRECAST	0	EF131
P2	681804	I6FS444	14'-0"	-52	4 x 17	PRECAST	0	EF131

Floor Plan

LESTER BUILDINGS

DEALER INFO.

K-Van Construction Company Inc.
PO Box 666
Iowa Falls, IA 50126

CUSTOMER INFO.

Center Grove Orchard
32835 610th Ave.
Cambridge, IA 50046

BUILDING DESCRIPTION

60'-0"x120'-1"x18'-0"
U2A
QP071813

Customer Approval

(Initials)

DATE: 9/26/2013

PROJ: E02A-15433-01-01

PROPOSAL DRAWINGS ONLY
Not Intended for Construction Purposes
* Not To Scale *