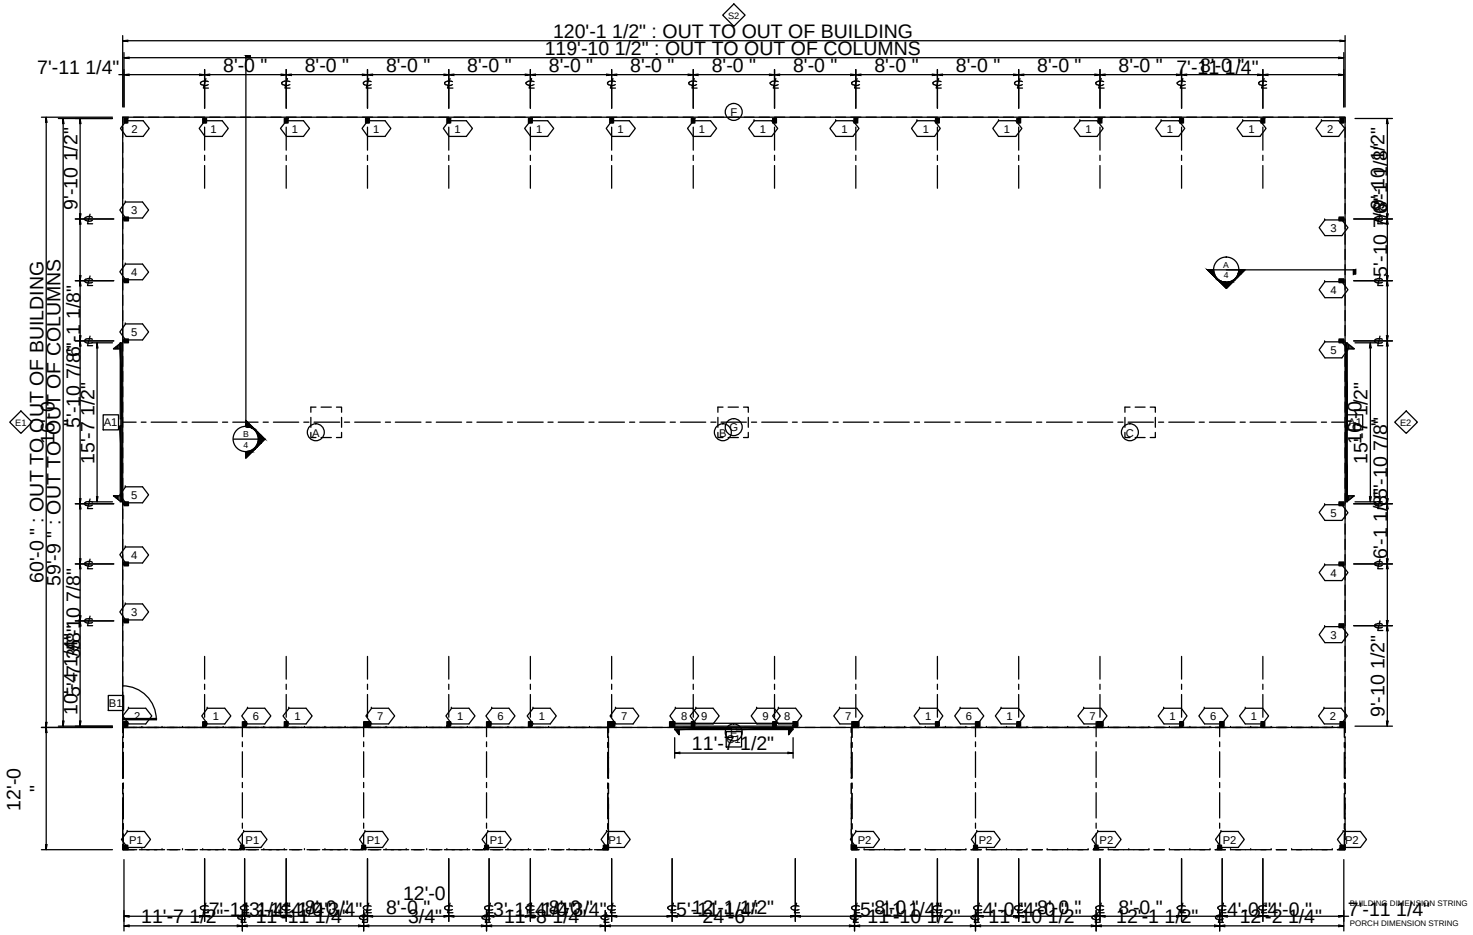

OPENING SCHEDULE

ID	MODEL	COLOR	NOMINAL	ROUGH	FRAME DET	FINISH DET
A1	16' HIGH METAL CLAD SPLIT SL	NA	192 x 192	187.5 x 192	NA	NA
B1	WLK DOOR 5100 SOLID	NA	36 x 80	40 x 81	NA	NA
C1	8' HIGH METAL CLAD SPLIT SLI	NA	144 x 96	139.5 x 96	NA	NA

COLUMN SCHEDULE

ID	PART	SHAPE	LENGTH	BASE	FOOTING	TYPE	YARDS/BAGS	NOTES
1	691173	FS666	24'-0"	-49	4 x 17	PRECAST	0	
2	692224	FE666	24'-0"	-49	4 x 17	PRECAST	0	
3	692228	FE666	28'-0"	-49	4 x 17	PRECAST	0	
4	692230	FE666	30'-0"	-49	4 x 17	PRECAST	0	
5	692232	FE666	32'-0"	-49	4 x 17	PRECAST	0	
6	C003	FS666	24'-0"	-49	4 x 17	PRECAST	0	
7	C004	P6FS666P6	24'-0"	-49	10 x 24	PRECASTPLUS	4	
8	C005	P6FS66J6	24'-0"	-49	8 x 18	PRECASTPLUS	2	
9	C006	FS666	12'-0"	107.875		HEADER		
P1	681806	f6FS444	16'-0"	-49	4 x 17	PRECAST	0	
P2	681806	f6FS444	16'-0"	-49	4 x 17	PRECAST	0	

Floor Plan

LESTER BUILDINGS

DEALER INFO.
Hubrig, Christopher S
1154 Settlers Landing Drive
Tappahannock, VA 22560

CUSTOMER INFO.
Rick Harris
35486 Snickersville Tpke
Purcellville, VA 20132

BUILDING DESCRIPTION
60'-0"x120'-1 1/2"x18'-0"
U1A
QP081910

Customer Approval
(Initials)
DATE: 10/7/2010

PROJ: 039A-11508-01-03

PROPOSAL DRAWINGS ONLY
Not Intended for Construction Purposes
* Not To Scale *