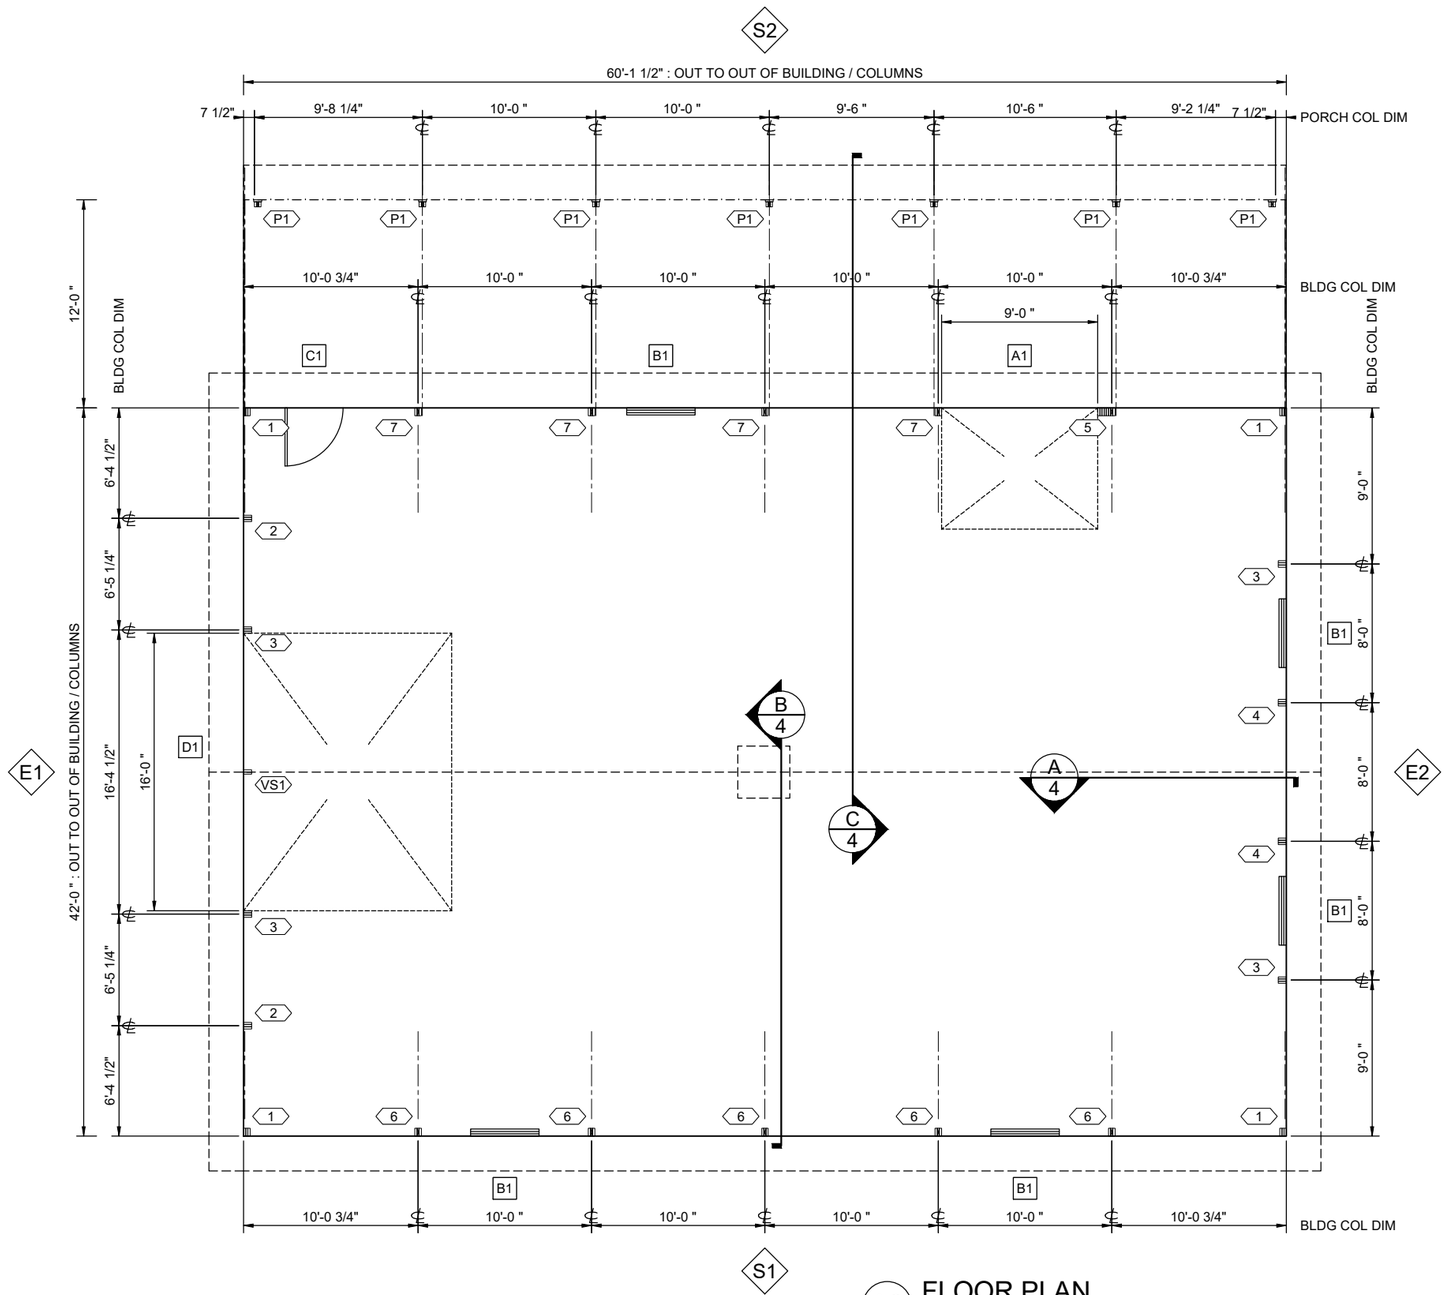

A3 FLOOR PLAN

COLUMN SCHEDULE

COLUMN					FOOTING				ANCHOR		
ID	PART	SHAPE	LENGTH	BASE	SIZE	TYPE	YDS/BGS	DET	TYPE	BRS/BLTS	DET
1	692222	FE666	22-00-00	-52	4x17	PRECAST	-	EF201	BLOCK	-	EF211
2	C004	FE666	24-00-00	-52	4x17	PRECAST	-	EF201	BLOCK	-	EF211
3	C005	FE666	26-00-00	-52	4x17	PRECAST	-	EF201	BLOCK	-	EF211
4	C006	FE666	28-00-00	-52	4x17	PRECAST	-	EF201	BLOCK	-	EF211
5	C007	FS666P66666	22-00-00	-52	9x24	PRECASTPLUS	4	EF202	BLOCK	-	EF211
6	681357	FS666	22-00-00	-52	4x17	PRECAST	-	EF201	BLOCK	-	EF211
7	681357	FS666	22-00-00	-52	9x24	PRECASTPLUS	4	EF202	BLOCK	-	EF211
P1	681806	f6FS444	16-00-00	-52	4x17	PRECAST	-	EF201	BLOCK	-	EF211
VS1	C008	FE66	12-00-00	145.5	-	TRUSS	-	-	-	-	HB660

OPENING SCHEDULE

ID	MODEL	COLOR	NOMINAL	ROUGH	FRAME DET	FINISH DET
A1	7' HIGH OVERHEAD DOOR OPENING		108x84		?	101675
B1	WINDOW VINYL SLIDER THERMAL PANE	B WHT	48x36	47.5x35.75	KB431	102455
C1	WLK DOOR 5100 22X36 LITE	B WHT	36x80	40.3125x81.125	KC431	102035
D1	12' HIGH OVERHEAD DOOR OPENING		192x144		?	101675

LESTER BUILDINGS

DEALER INFO.	CUSTOMER INFO.	BUILDING DESCRIPTION	Customer Approval	Bldg Direction	PROJ: 833A-10359-00-01
Kevin Larsen Construction		42'-0" x 60'-1" x 16'-0" Uni-Frame Embedded QP011818	(Initials) DATE:	(Mark North)	PROPOSAL DRAWINGS ONLY Not Intended for Construction Purposes

The information presented in this drawing is based on a preliminary design using the input provided. The final design is subject to Lester Engineering review.

* NOT TO SCALE *