ID	MODEL	NOM.SIZE	SCH.	NOTE
1	WINDOW 900 SLIDER THERMAL PANE	48 X 36	A	
2	WINDOW 900 SLIDER THERMAL PANE	48 X 36	A	
3	WINDOW 900 SLIDER THERMAL PANE	48 X 36	A	
4	WINDOW 900 SLIDER THERMAL PANE	48 X 36	A	

ID	MODEL	NOM.SIZE	SCH.	NOTE
5	WALK DOOR – FURNISHED BY OTHERS	36 X 80	B	
6	WALK DOOR – FURNISHED BY OTHERS	36 X 80	B	
7	14' HIGH OVERHEAD DOOR OPENING	360 X 168	C	

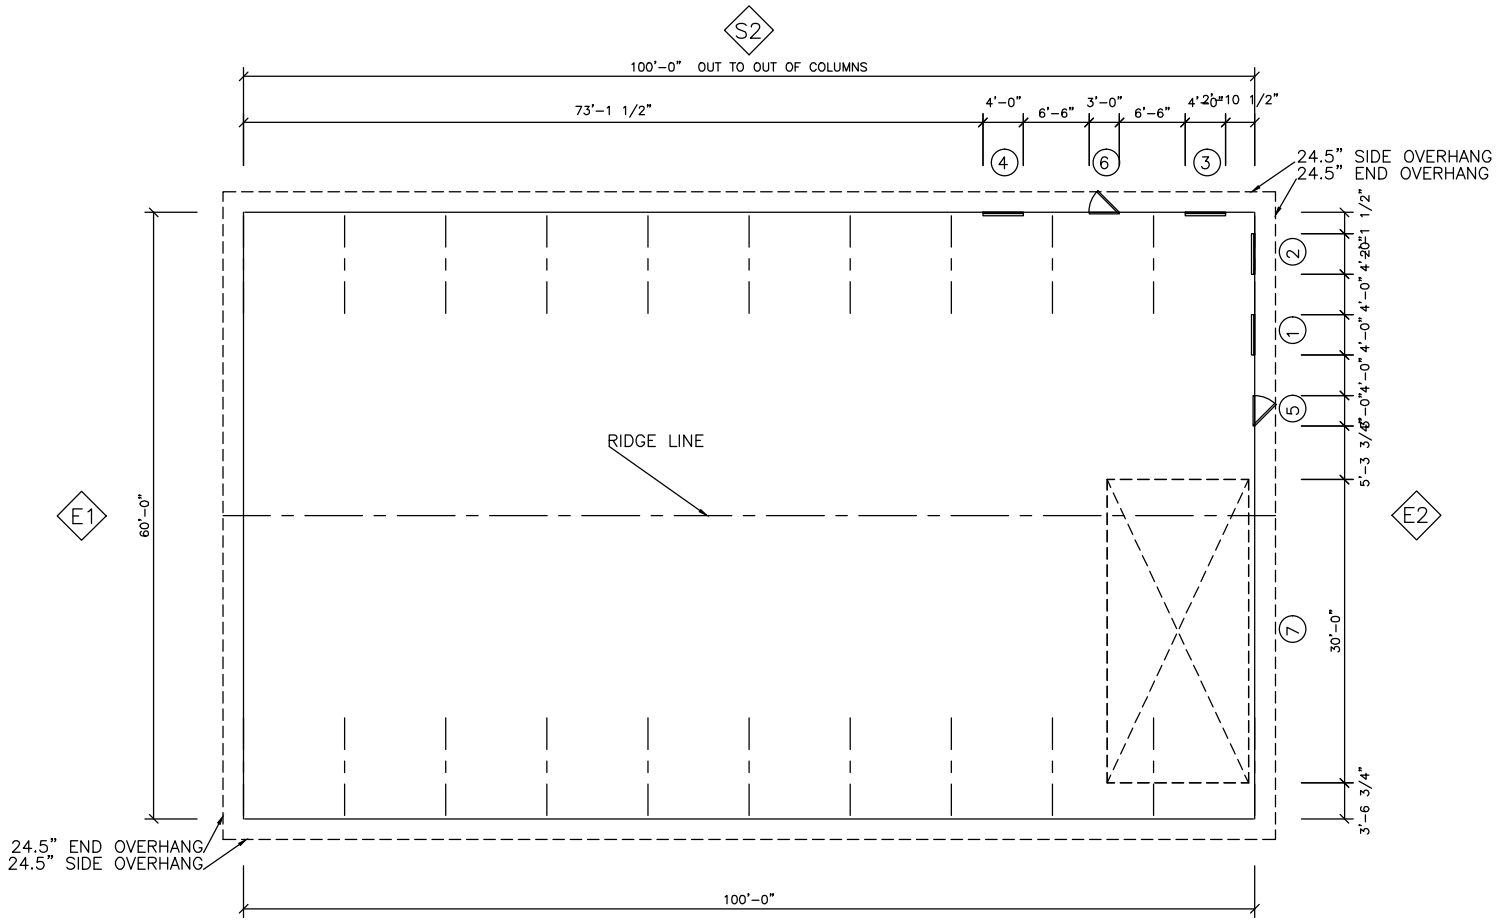

Floor Plan

Customer Approval

(Name) (Date)

LESTER BUILDINGS	DEALER INFO.	CUSTOMER INFO.	BUILDING DESCRIPTION	DATE: 05/14/09	PROPOSAL DRAWINGS ONLY Not Intended for Construction Purposes * Not To Scale *
		Joe Robson	60 X 100 X 18 Uni-Frame II	PROJ: P21C-12032-1-2	