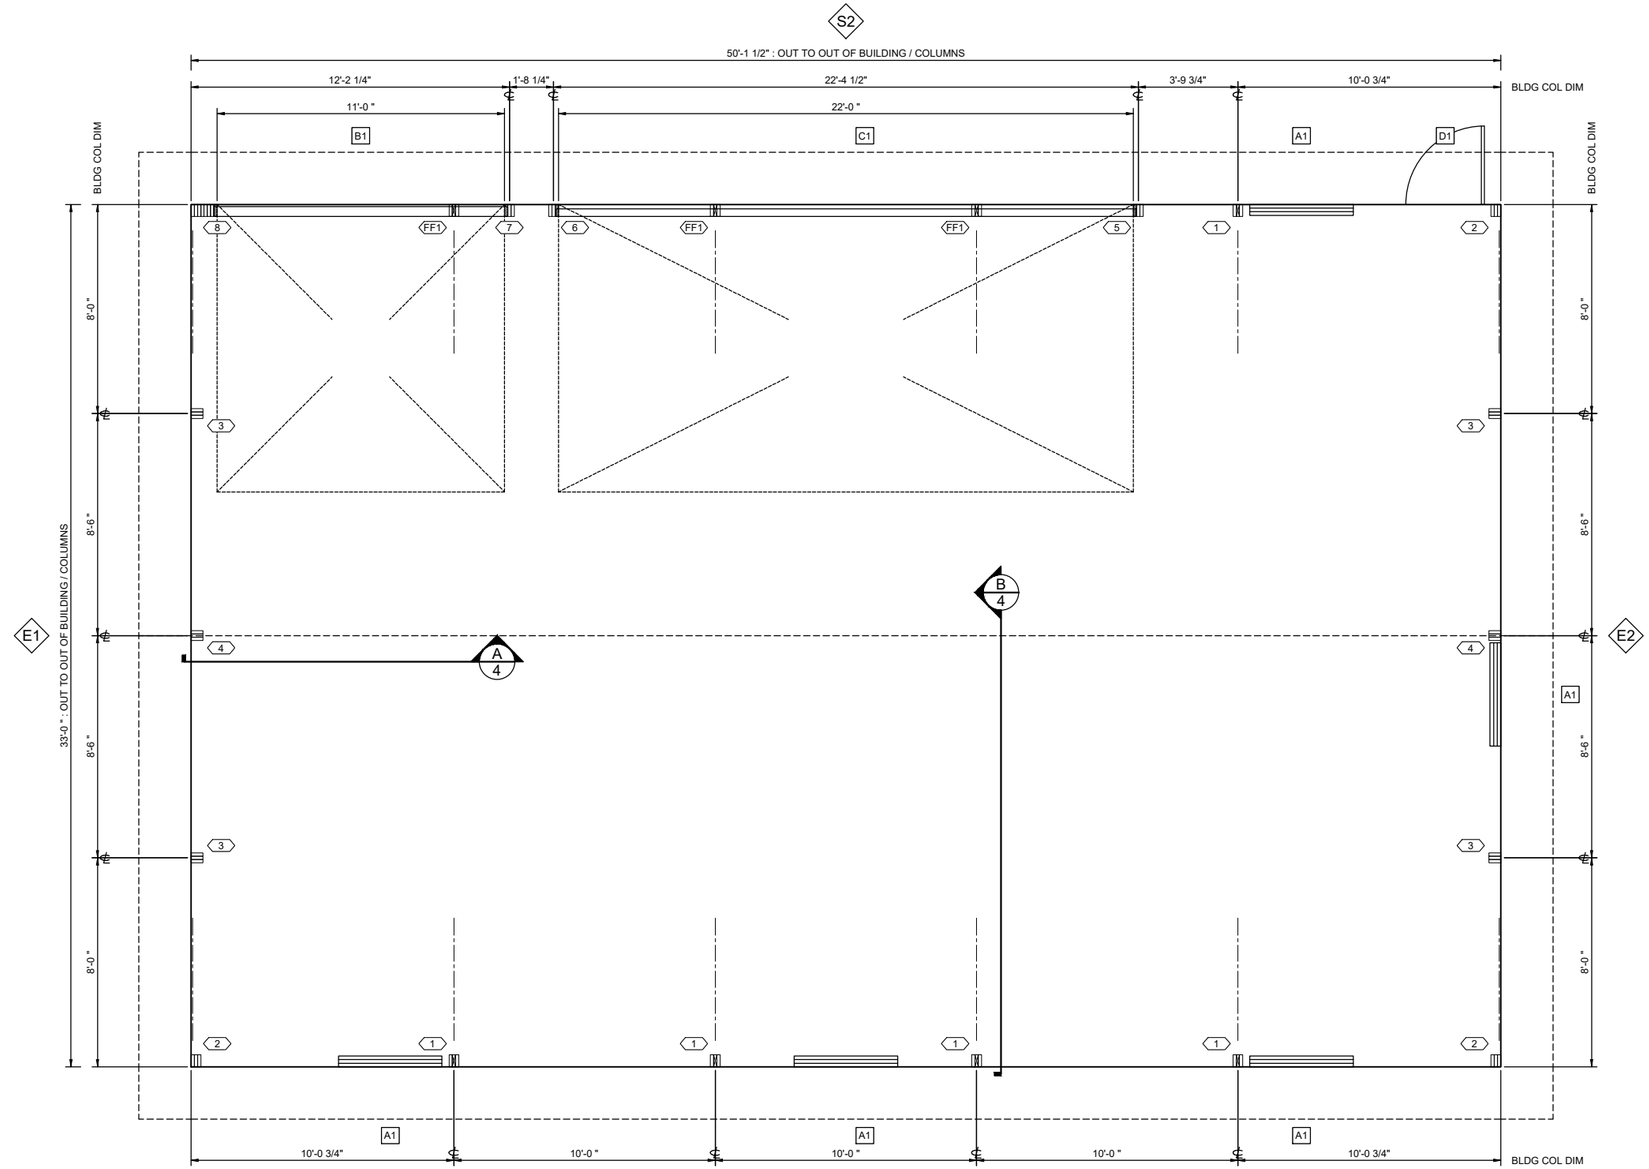


A3 FLOOR PLAN

COLUMN SCHEDULE

| COLUMN | | | | | FOOTING | | | | ANCHOR | | |
|---|---|---|---|---|---|---|---|---|---|---|---|
| ID | PART | SHAPE | LENGTH | BASE | SIZE | TYPE | YDS/BGS | DET | TYPE | BRS/BLTS | DET |
| 1 | 691170 | FS666 | 20-00-00 | -52 | 4x17 | PRECAST | - | EF201 | BLOCK | - | EF211 |
| 2 | 692220 | FE666 | 20-00-00 | -52 | 4x17 | PRECAST | - | EF201 | BLOCK | - | EF211 |
| 3 | C003 | FE666 | 22-00-00 | -52 | 4x17 | PRECAST | - | EF201 | BLOCK | - | EF211 |
| 4 | C004 | FE666 | 28-00-00 | -52 | 4x17 | PRECAST | - | EF201 | BLOCK | - | EF211 |
| 5 | C005 | FS66J6 | 20-00-00 | -52 | 4x17 | PRECAST | - | EF201 | BLOCK | - | EF211 |
| 6 | C006 | J6FS66 | 20-00-00 | -52 | 4x17 | PRECAST | - | EF201 | BLOCK | - | EF211 |
| 7 | C005 | FS66J6 | 20-00-00 | -52 | 4x17 | PRECAST | - | EF201 | BLOCK | - | EF211 |
| 8 | C007 | J6P6666FE666 | 20-00-00 | -52 | 8x24 | PRECASTPLUS | 3 | EF202 | BLOCK | - | EF211 |
| FF1 | FLDFAB | FS666 | 2-00-00 | 150 | - | HEADER | - | - | (2) PHD2A | - | FO354 |

OPENING SCHEDULE

| ID | MODEL | COLOR | NOMINAL | ROUGH | FRAME DET | FINISH DET |
|---|---|---|---|---|---|---|
| A1 | WINDOW VINYL SLIDER THERMAL PANE | B WHT | 48x36 | 47.5x35.75 | KB431 | 102455 |
| B1 | OVERHEAD DOOR OPENING - CUSTOM | | 132x132 | | ? | 101675 |
| C1 | OVERHEAD DOOR OPENING - CUSTOM | | 264x132 | | ? | 101675 |
| D1 | WALKDOOR - FBO | | 36x80 | | KC431 | 102035 |

LESTER BUILDINGS

DEALER INFO.

Eastern Iowa Building Inc.

CUSTOMER INFO.

BUILDING DESCRIPTION

33'-0" x 50'-1" x 12'-6"
Uni-Frame Embedded
QP112218

Customer Approval

(Initials)

DATE:

Bldg Direction

(Mark North)

PROJ: P21Z-15447-04-01

PROPOSAL DRAWINGS ONLY

Not Intended for Construction Purposes

The information presented in this drawing is based on a preliminary design using the input provided. The final design is subject to Lester Engineering review.

* NOT TO SCALE *