ID	MODEL	NOM.SIZE	SCH.	NOTE
1	16' HIGH METAL CLAD SPLIT SLIDING DOOR	360 X 192	A	ACTUAL OPENING IS 355.500 X 192.000
2	WLK DOOR 5100 SOLID	36 X 80	B	

ID	MODEL	NOM.SIZE	SCH.	NOTE
3	524 RIBBED UNINSULATED 12' TO 18' HIGH	240 X 192	C	

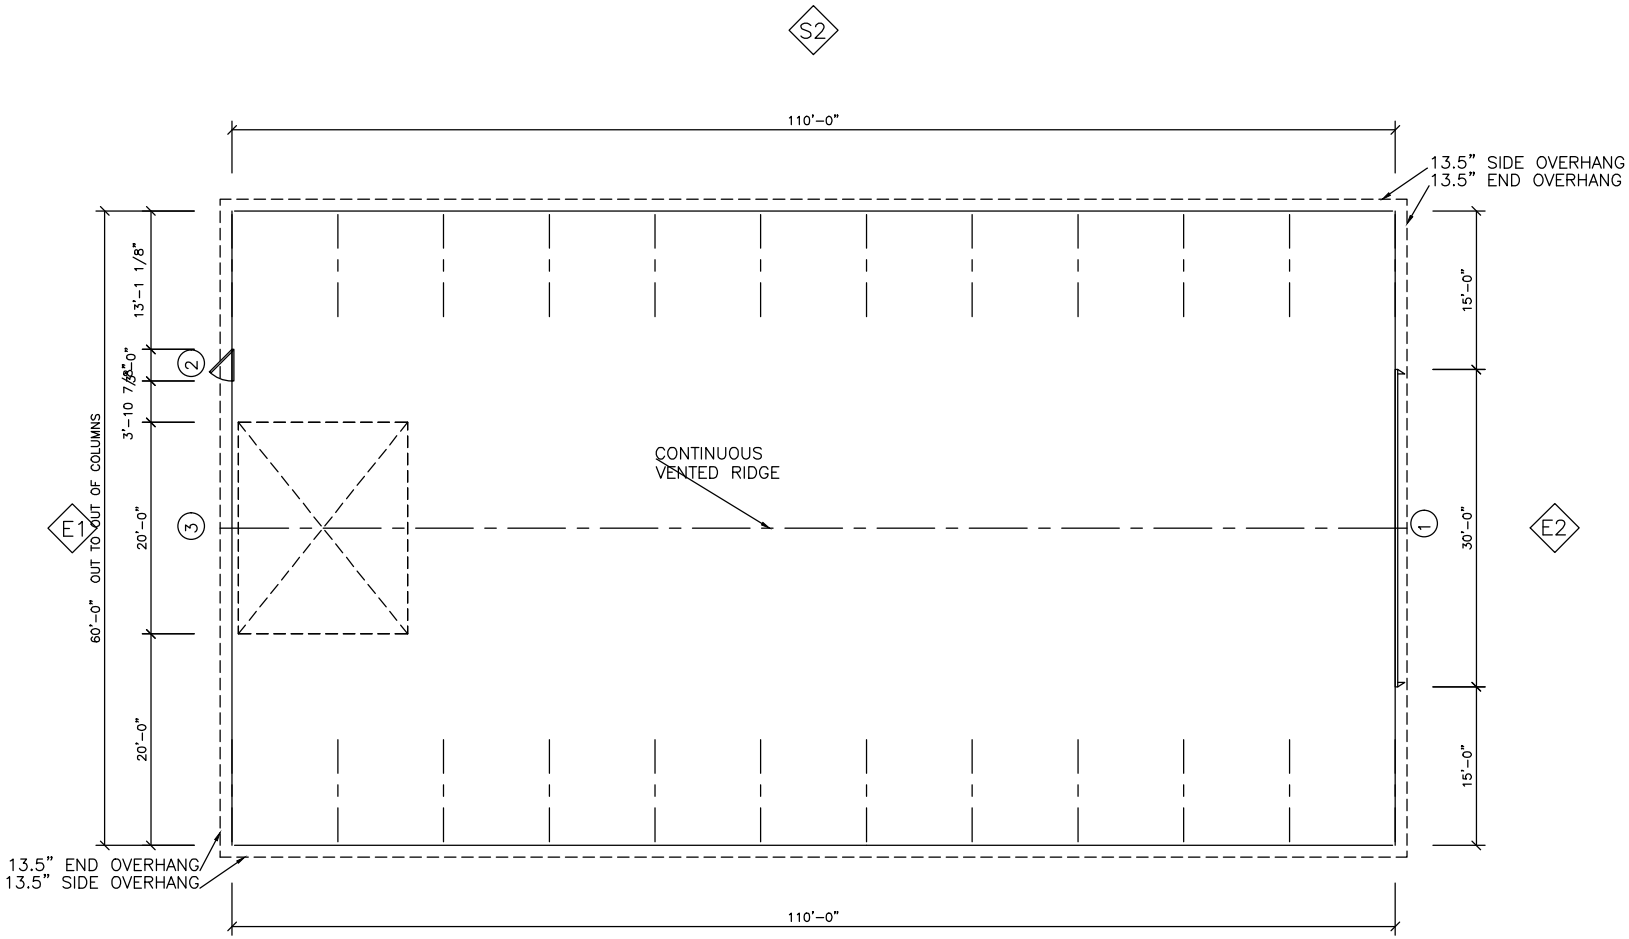

S1

Floor Plan

Customer Approval

(Name) (Date)

LESTER BUILDINGS	DEALER INFO.	CUSTOMER INFO.	BUILDING DESCRIPTION	DATE: 03/18/09	PROPOSAL DRAWINGS ONLY Not Intended for Construction Purposes * Not To Scale *
		Martin Crop Services LLC	60 X 110 X 17 Uni-Frame I	PROJ: 040A-11171-0-2	